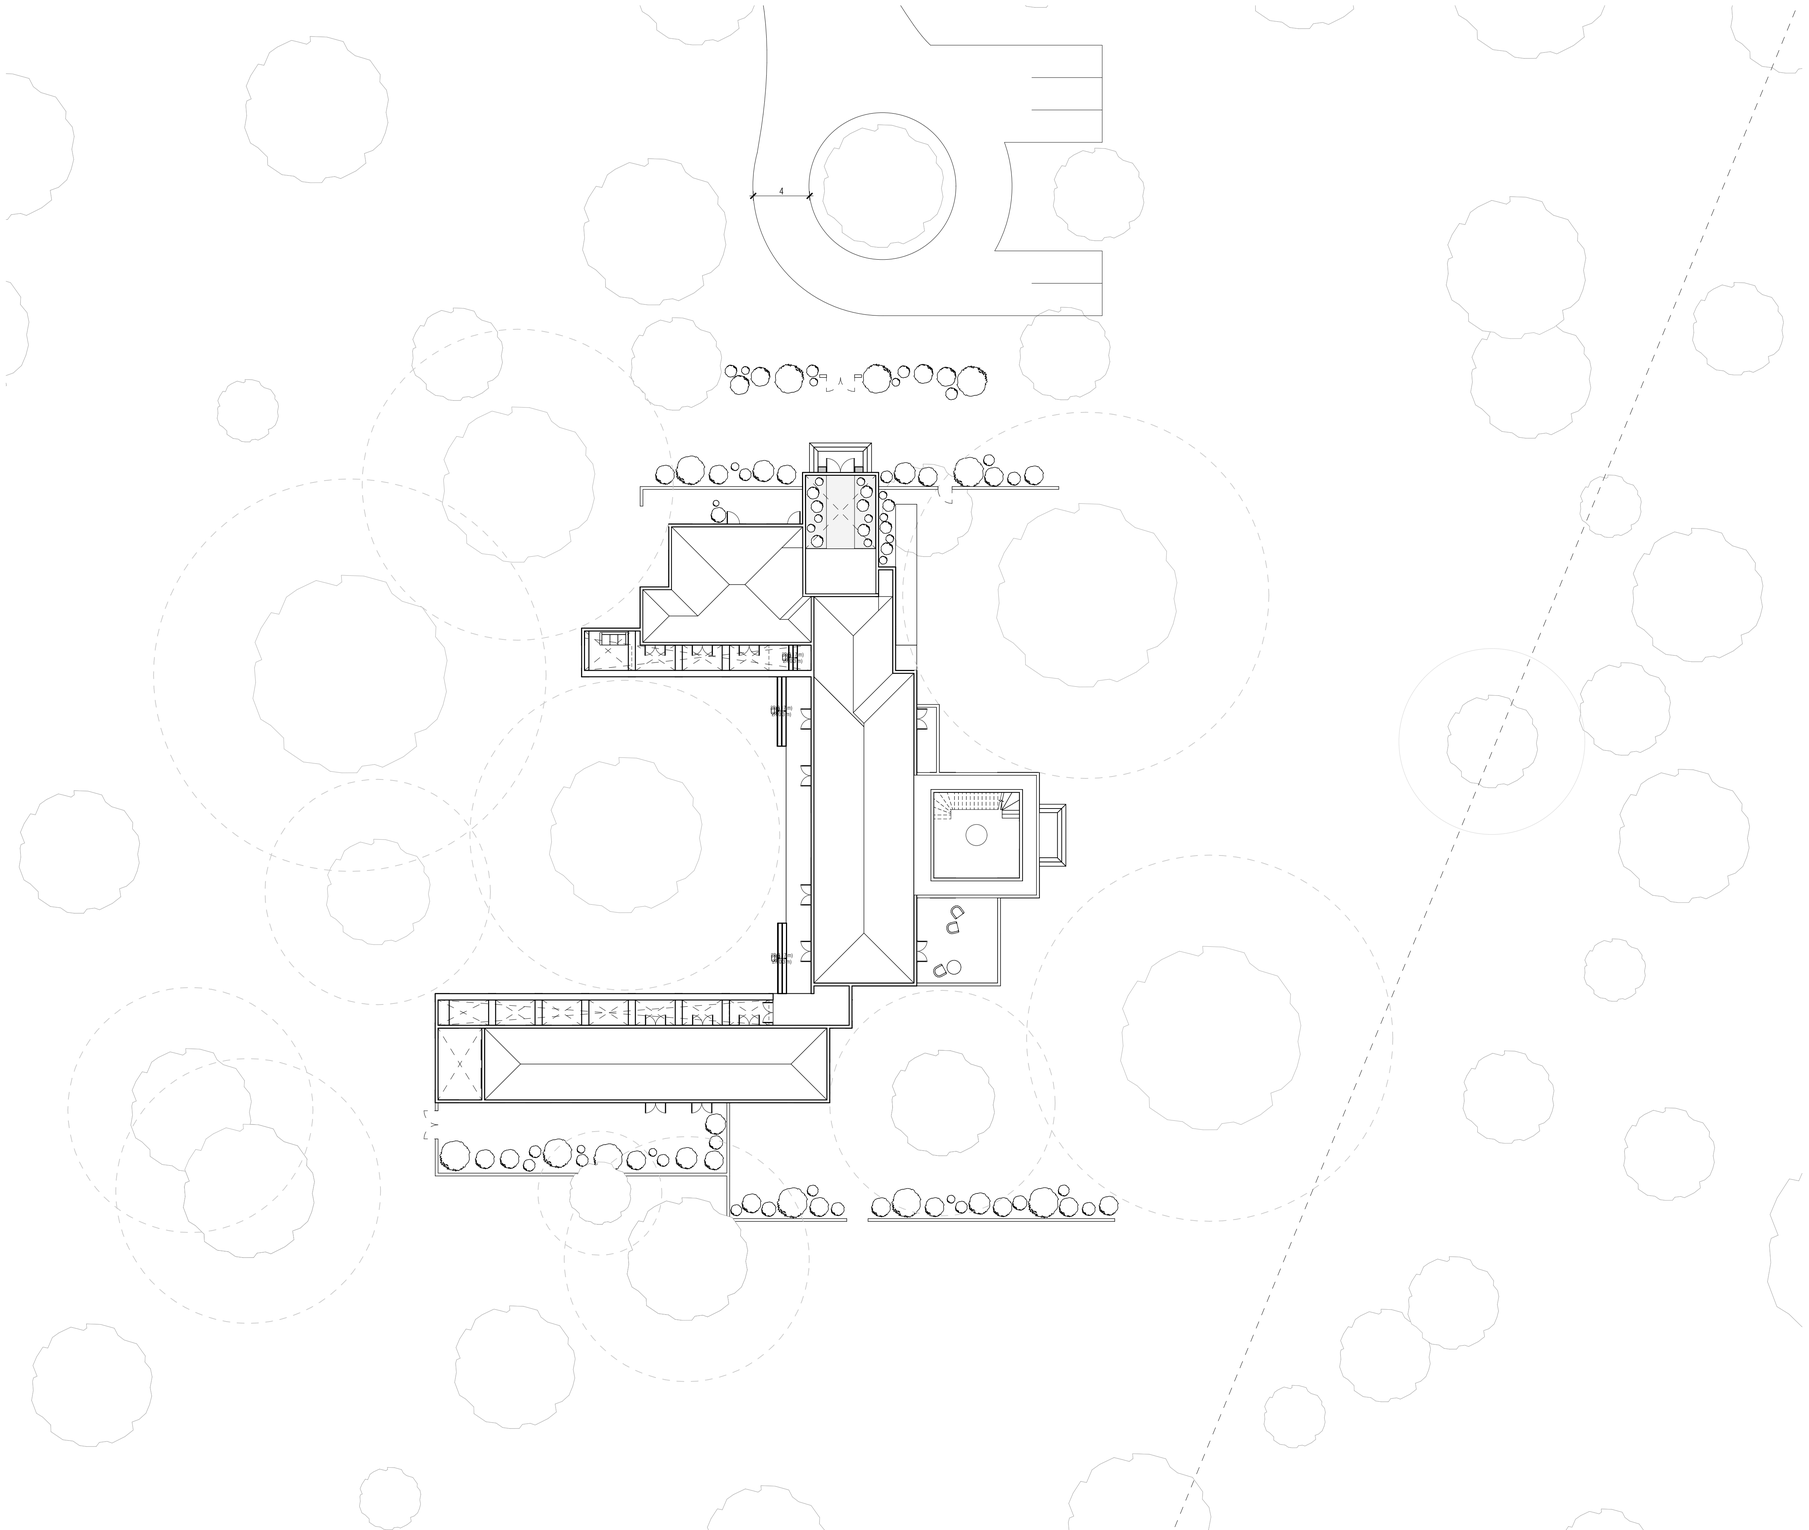

NEW TREE LEGEND

TREE #	BOTANICAL NAME	COMMON NAME	NATIVE	CONTAINER	HEIGHT AT MATURITY
T-1					
T-2					
T-3					
T- 4-9					

EXISTING PLANT LEGEND

TREES	BOTANICAL NAME	COMMON NAME	NATIVE	REMAIN
1XX				
T-11*				
GRASSES, FORBS, SHRUBS				
F-1				
F-2				
F-3				
F-4				
F-5				
F-6				
F-7				
F-8				
F-9				
F-10				
F-11				
F-12				
F-13				
F-14*				
PERENNIALS				
P-1				
P-2				
P-3*				
P-4				
P-5				

**REFER TO CIVIL DRAWING SHEET C4 FOR AREA OF DISTURBANCE. OFF HAUL WILL BE TAKEN TO [REDWOOD] LANDFILL, UNLESS OTHERWISE DETERMINED BY THE CONTRACTOR.

1 ALL PARTS OF EXISTING BUILDING STRUCTURES, INCLUDING FENCES, DECKS, RAILING, AND HARDSCAPE MATERIALS TO BE DECONSTRUCTED AND REMOVED

2 EXCAVATION AND REMOVAL OF SITE FOLIAGE, SOILS AND (E) 23" STUMP PROPOSED BUILDING FOOTPRINT.

3 SEE CIVIL DRAWINGS FOR EXTENTS OF SEPTIC DESIGN AND SITE EXCAVATION

4 (E) UTILITIES, REFER TO CIVIL DRAWINGS

5 (E) UTILITY POLE

NOTE: EXISTING CONDITIONS TAKEN FROM SITE SURVEY CONDUCTED ON xx/xx/2023 BY xxx

PROPOSED LANDSCAPE PLAN

1:200 0 5 10 15 20m

1 N

LANDSCAPE KEYED NOTES

Síol
425 10TH STREET
SAN FRANCISCO, CA 94103
TEL: 415.655.9722
SIOLSTUDIOS.COM
INFO@SIOLSTUDIOS.COM

AGORA
APN: XXXXX
JARDIA
SESIMBRA, PORTUGAL

TITLE
PROPOSED LANDSCAPE PLAN

DATE 5/14/26

JOB # 24-11

ISSUE

NOT FOR CONSTRUCTION

PAGE # L1.1